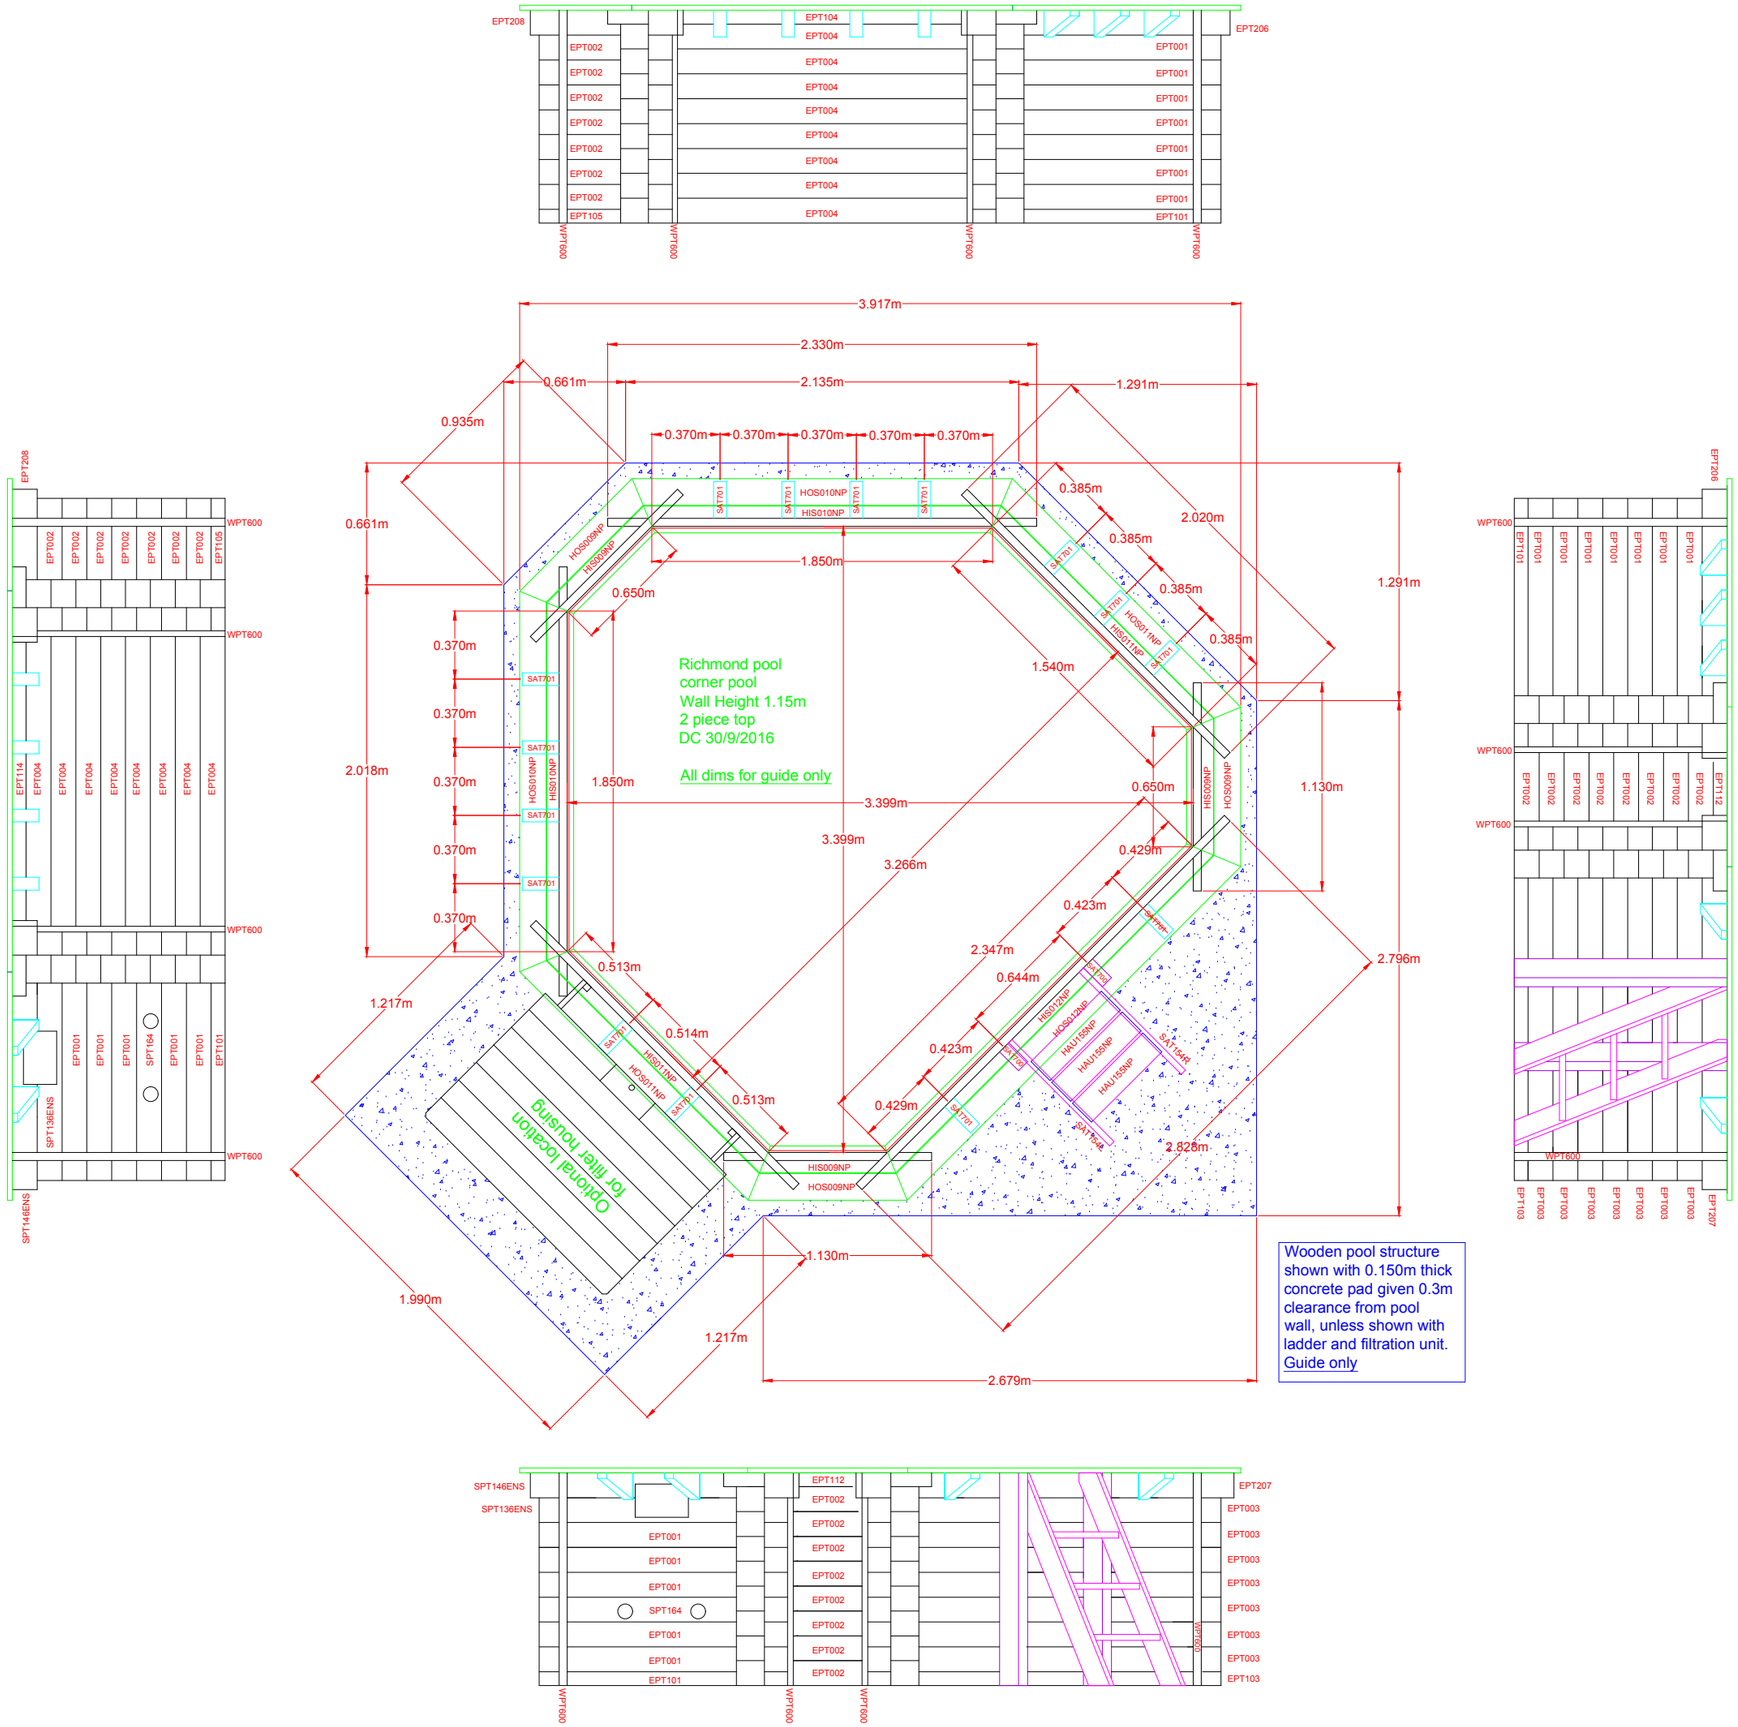

Wooden pool structure shown with 0.150m thick concrete pad given 0.3m clearance from pool wall, unless shown with ladder and filtration unit. Guide only