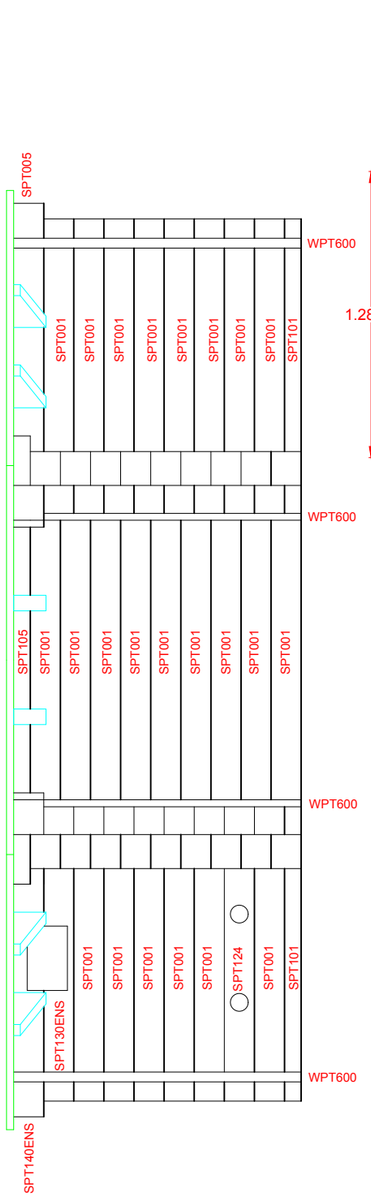

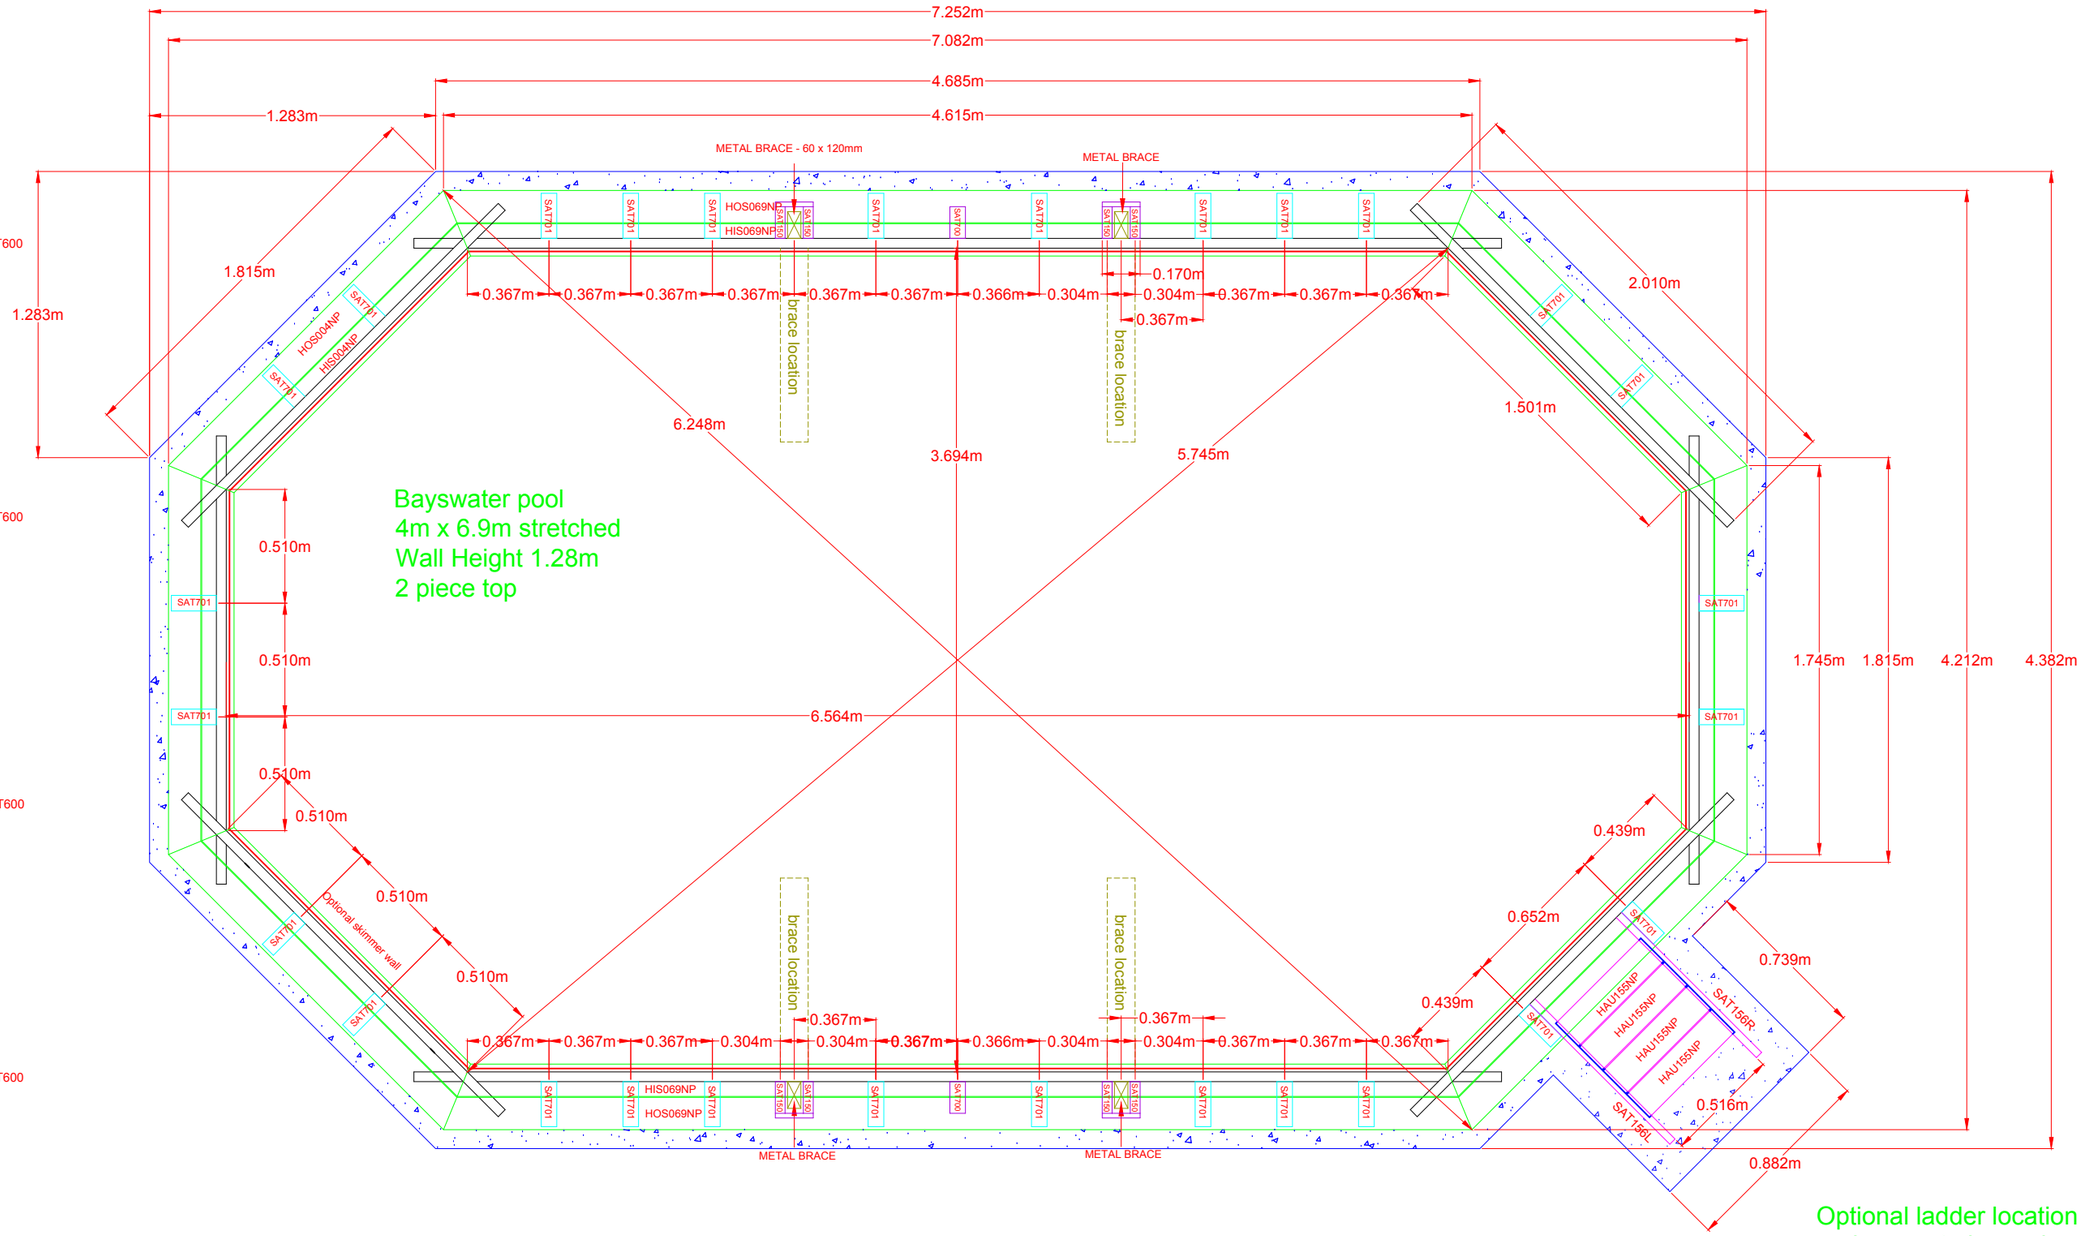

Optional ladder location
and concrete base size

Wooden pool
structure shown
with 0.150m thick
concrete pad given
0.3m clearance
from pool wall.
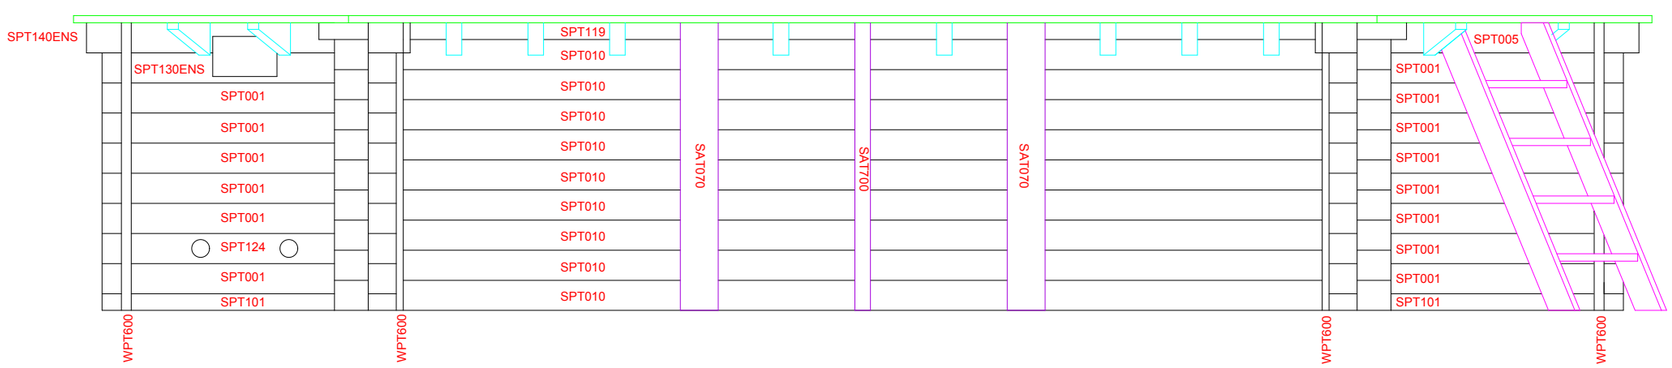
Guide only